LAKE VIEW PRIVATE RESERVE

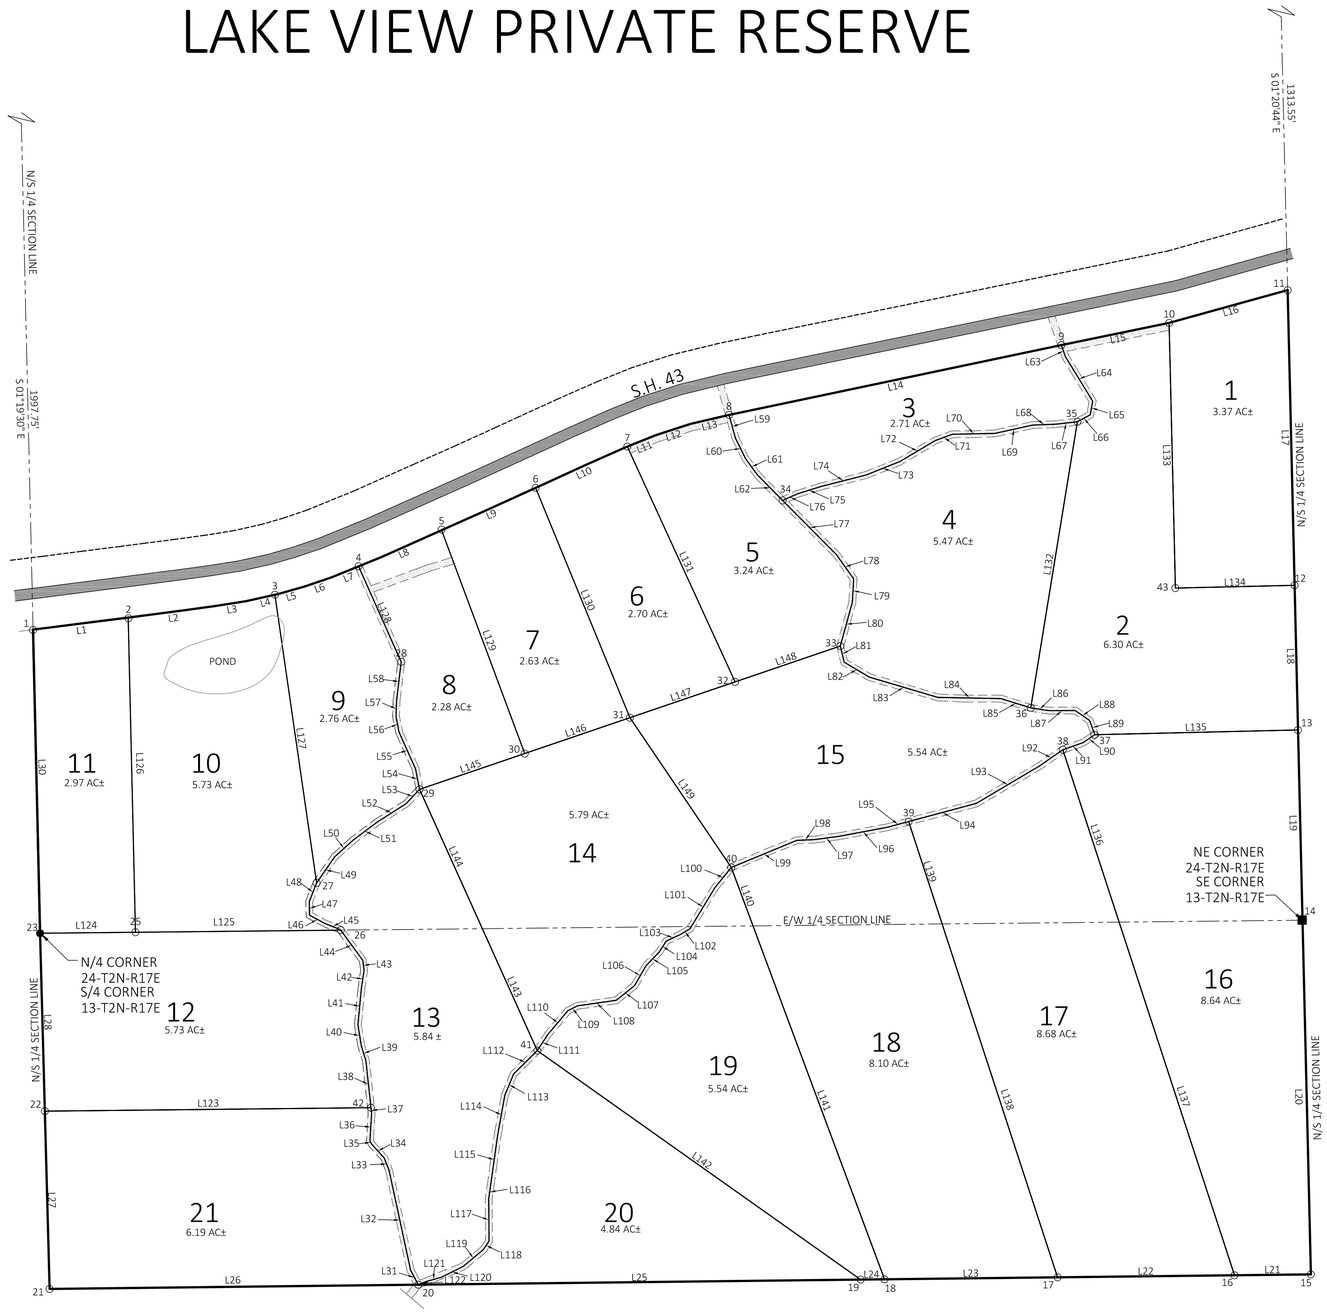

LINE	BEARING	DISTANCE	LINE	BEARING	DISTANCE
L1	N 82°58'28" E	200.98'	L81	N 13°46'41" W	34.96'
L2	S 82°02'55" W	182.89'	L82	N 59°29'28" W	61.34'
L3	S 81°00'17" W	66.29'	L83	N 73°25'47" W	149.65'
L4	N 77°27'11" E	61.91'	L84	N 88°56'13" W	132.16'
L5	S 74°26'23" W	64.53'	L85	N 72°49'33" W	65.63'
L6	N 71°10'03" E	60.59'	L86	S 81°04'55" E	37.90'
L7	S 67°49'50" W	60.27'	L87	S 89°38'57" W	55.74'
L8	S 66°28'44" W	189.86'	L88	S 55°13'40" E	36.77'
L9	S 65°45'12" W	216.16'	L89	S 19°52'50" E	31.80'
L10	N 65°46'17" E	210.75'	L90	S 55°58'48" W	29.50'
L11	S 68°08'13" W	64.86'	L91	S 70°50'34" W	45.04'
L12	N 72°02'49" E	76.08'	L92	N 55°01'31" E	59.25'
L13	S 76°50'06" W	82.80'	L93	S 59°22'12" W	154.47'
L14	S 78°08'33" W	711.94'	L94	N 74°59'35" E	146.71'
L15	S 78°21'49" W	230.63'	L95	S 75°04'02" W	46.27'
L16	S 74°32'05" W	257.79'	L96	N 79°24'53" E	102.99'
L17	N 01°20'44" W	618.96'	L97	N 82°18'59" E	52.85'
L18	N 01°20'44" W	303.53'	L98	N 87°40'44" E	36.34'
L19	S 01°20'44" E	398.98'	L99	N 67°28'14" E	148.56'
L20	S 01°21'36" E	742.78'	L100	N 39°03'46" E	54.21'
L21	N 89°20'20" E	160.00'	L101	S 31°15'31" W	95.61'
L22	S 89°20'20" W	371.00'	L102	S 59°48'16" W	24.12'
L23	S 89°20'20" W	362.78'	L103	S 65°14'30" W	31.65'
L24	N 89°20'20" E	50.00'	L104	S 32°37'21" W	27.42'
L25	N 89°20'20" E	927.60'	L105	S 43°45'07" W	39.87'
L26	N 89°20'20" E	772.70'	L106	N 30°02'34" E	48.30'
L27	N 01°31'57" W	373.04'	L107	N 51°11'45" E	48.98'
L28	S 01°31'57" E	373.04'	L108	N 81°48'17" E	82.54'
L29	S 01°19'30" E	60.49'	L109	N 62°57'49" E	22.40'
L30	S 01°19'30" E	636.13'	L110	S 40°01'51" W	65.35'
L31	N 27°44'16" W	34.42'	L111	S 33°17'36" W	40.10'
L32	S 12°06'36" E	214.65'	L112	N 45°19'17" E	69.65'
L33	N 21°58'06" W	27.45'	L113	N 22°15'46" E	48.67'
L34	N 42°08'07" W	39.32'	L114	S 10°19'21" W	82.78'
L35	N 26°24'56" W	7.84'	L115	N 07°56'24" E	107.77'
L36	N 03°31'55" E	57.30'	L116	S 08°21'49" W	28.97'
L37	N 06°11'47" W	11.93'	L117	N 00°34'55" W	88.42'
L38	S 06°11'47" E	99.47'	L118	N 33°56'43" E	21.93'
L39	S 17°32'33" E	31.04'	L119	S 50°11'18" W	54.71'
L40	N 09°15'49" W	45.94'	L120	S 63°29'57" W	51.61'
L41	S 05°32'03" W	78.50'	L121	S 74°49'50" W	33.75'
L42	N 08°36'28" E	36.75'	L122	N 67°26'21" E	16.88'
L43	S 07°52'36" E	20.98'	L123	S 89°24'35" W	683.72'
L44	S 36°07'09" E	78.34'	L124	S 89°24'35" W	200.00'
L45	N 68°27'38" W	33.90'	L125	N 89°24'35" E	430.22'
L46	N 61°57'24" W	37.25'	L126	S 01°19'30" E	658.66'
L47	N 01°30'17" W	28.53'	L127	S 08°13'48" E	610.41'
L48	N 21°35'03" E	42.25'	L128	S 24°03'56" E	219.44'
L49	S 34°38'52" W	66.39'	L129	N 20°24'45" W	499.72'
L50	S 48°06'13" W	52.66'	L130	S 22°17'57" E	520.94'
L51	S 52°59'58" W	62.01'	L131	N 24°36'25" W	542.62'
L52	S 57°29'58" W	73.16'	L132	N 09°15'00" E	607.83'
L53	N 43°04'24" E	40.56'	L133	S 01°20'44" E	556.07'
L54	N 11°01'17" W	44.09'	L134	S 88°39'16" W	250.00'
L55	S 24°10'01" E	84.28'	L135	S 88°39'16" W	426.02'
L56	N 11°03'59" W	32.91'	L136	S 18°05'11" E	380.33'
L57	S 01°35'40" W	32.36'	L137	N 18°05'11" W	778.94'
L58	S 06°51'11" W	83.11'	L138	S 18°05'11" E	779.42'
L59	N 15°40'36" W	50.63'	L139	S 18°05'11" E	225.87'
L60	S 26°01'51" E	48.49'	L140	N 20°24'16" W	130.69'
L61	S 36°21'13" E	41.88'	L141	N 20°24'16" W	790.62'
L62	N 44°36'28" W	74.88'	L142	N 54°41'33" W	830.71'
L63	S 19°11'16" E	25.69'	L143	N 24°15'12" W	280.37'
L64	N 31°29'18" W	109.22'	L144	N 24°15'12" W	320.35'
L65	S 09°40'28" W	29.06'	L145	N 71°10'55" E	232.91'
L66	S 61°35'41" W	30.70'	L146	N 71°10'55" E	232.91'
L67	S 83°28'40" W	46.66'	L147	N 71°10'55" E	232.91'
L68	S 88°04'11" W	47.53'	L148	N 71°10'55" E	232.91'
L69	N 77°31'41" E	81.10'	L149	N 34°05'35" W	379.17'
L70	N 88°50'39" E	88.89'			
L71	N 69°49'05" E	37.86'			
L72	S 59°24'44" W	87.01'			
L73	S 68°17'16" W	76.06'			
L74	N 75°43'17" E	97.64'			
L75	S 72°38'02" W	50.95'			
L76	S 66°08'48" W	34.68'			
L77	N 44°48'52" W	160.56'			
L78	N 35°16'26" W	61.91'			
L79	S 03°10'34" W	49.29'			
L80	N 15°27'04" E	95.10'			

Point	Northing	Easting
1	484778.606	2729165.938
2	484803.240	2729365.836
3	484852.354	2729672.875
4	484911.967	2729848.206
5	484989.239	2730022.294
6	485076.507	2730219.382
7	485162.995	2730411.570
8	485229.457	2730624.763
9	485375.746	2731321.514
10	485422.264	2731547.400
11	485491.004	2731795.855
12	484872.218	2731810.389
13	484568.773	2731817.516
14	484169.904	2731826.884
15	483427.337	2731844.514
16	483425.492	2731684.524
17	483421.212	2731313.549
18	483417.027	2730950.792
19	483416.450	2730900.795
20	483405.749	2729973.253
21	483396.835	2729200.600
22	483769.740	2729190.623
23	484142.645	2729180.646
24	484203.116	2729179.248
25	484144.705	2729380.636
26	484149.137	2729810.834
27	484248.231	2729760.252
28	484711.606	2729937.688
29	484444.270	2729976.121
30	484519.399	2730196.584
31	484594.528	2730417.047
32	484669.657	2730637.510
33	484744.786	2730857.972
34	485050.102	2730737.129
35	485215.098	2731355.124
36	484615.175	2731257.421
37	484558.769	2731390.617
38	484527.487	2731324.625
39	484376.834	2731001.453
40	484280.528	2730629.585
41	483896.571	2730222.882
42	483776.782	2729874.303
43	484866.347	2731560.457

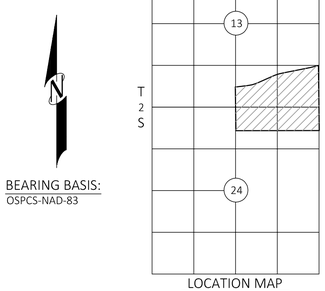

LOCATION MAP

BEARING BASIS:
OSPCS-NAD-83

LEGEND
- FOUND IRON PIN
- FOUND ORIGINAL STONE
- GRAVEL ROAD
- ASPHALT ROAD

NOTE: THIS SURVEY WAS PERFORMED WITHOUT THE BENEFIT OF A TITLE COMMITMENT AND MAY CONTAIN EASMENTS OR RIGHTS OF WAY NOT SHOWN

SCALE
0' 75' 150' 300'

CERTIFICATE OF SURVEY

I hereby certify that on July 29, 2016, that a survey was made under my supervision of the property described above and that the above plat is a true and correct representation of said survey. I also certify that this plat meets the Oklahoma Minimum Standards for the practice of Land Surveying as adopted by the Oklahoma State Board of Registration for Professional Engineers and Land Surveyors.

PROFESSIONAL LAND SURVEYOR · LICENSED · OKLAHOMA
T.D. CHAPPELL 1673

T.D. Chappell, Oklahoma Liscensed Professional Land Surveyor No. 1673

SURV. BY:	TC
DRAWN BY:	JN
APPROVED BY:	TC

CHAPPELL LAND SURVEYING, PC
P.O. BOX 863
HUGO, OK 74743
580-326-6688
ctrey@chappellsurveying.com
CA# 5072, Expires June 30, 2018

SCALE:	1"=150'
DATE:	8/16/2017
SURVEY #:	S044-16
SHEET 1	OF 1