INDIAN RIDGE PHASE II

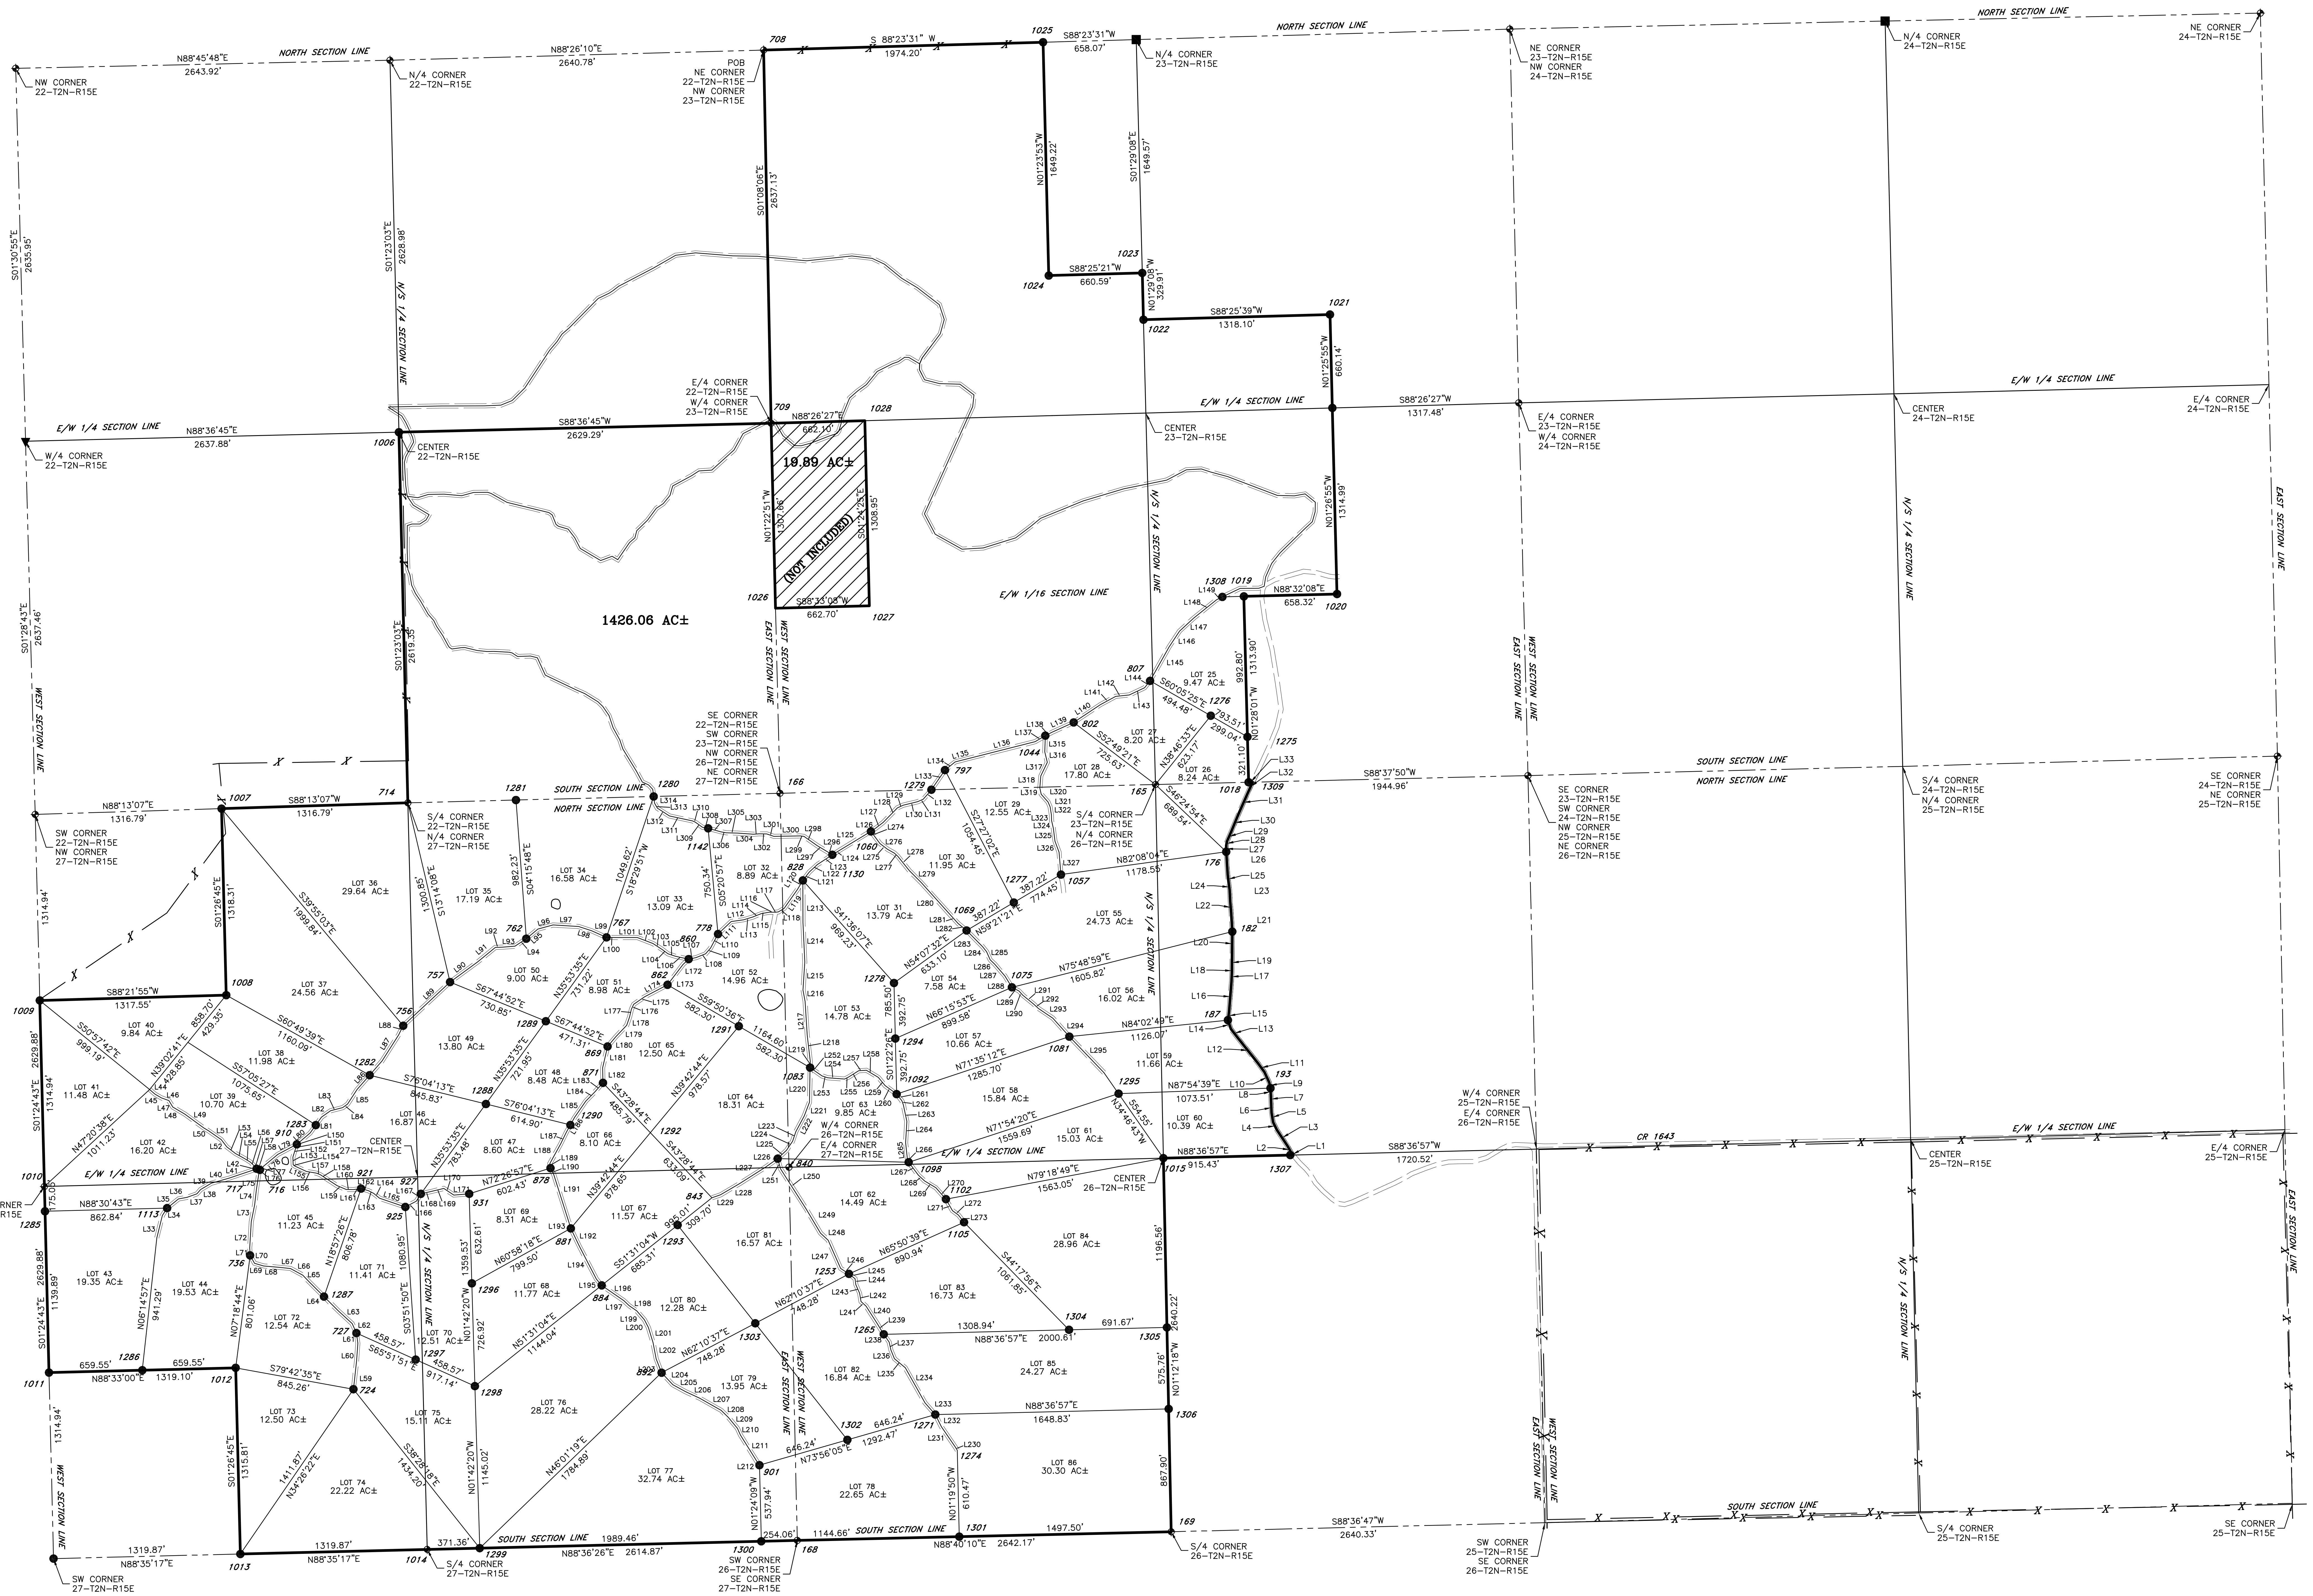

LEGAL DESCRIPTION

A piece or parcel of land lying in Section 22, 23, 26 and 27 Township 2 North, Range 15 East, of the Indian Base & Meridian, Pittsburg County, Oklahoma, more particularly described as follows, to–wit:

BEGINNING at the NE Corner of Section 22 and the NW Corner of Section 23; thence S 01°08'06" E, along the East Line of Section 22 and the West Line of Section 23, a distance of 2637.13 feet, to the NW Corner of the SW/4 of Section 23; thence S 88°36'45" W, along the E/W Quarter Section Line of Section 22, a distance of 2629.29 feet, to the Center of Section 22; thence S 01°23'03" E, along the N/S Quarter Section Line of Section 22, a distance of 2619.35 feet, to the SW Corner of the SE/4 of Section 22; thence S 88°13'07" W, along the South Line of Section 22, a distance of 1316.79 feet, to the NW Corner of the NE/4 of the NW/4 of Section 27; thence S 01°26'45" E, along the West Line of the NE/4 of the NW/4 of Section 27, a distance of 1318.31 feet, to the NE corner of the SW/4 of the NW/4 of Section 27; thence S 88°21'55" W, along the North Line of the SW/4 of the NW/4 of Section 27, a distance of 1317.55 feet, to the NW Corner of the SW/4 of the NW/4 of Section 27; thence S 01°24'43" E, along the West Line of Section 27, a distance of 1314.94 feet to the W/4 Corner of Section 27; thence S 01°24'43" E, along the West Line of Section 27, a distance of 1314.94 feet, to the SW Corner of the NW/4 of the SW/4 of Section 27; thence N 88°33'00" E, along the South Line of the NW/4 of the SW/4 of Section 27, a distance of 1319.10 feet, to the SE Corner of the NW/4 of the SW/4 of Section 27; thence S 01°26'45" E, along the West Line of the SE/4 of the SW/4 of Section 27, a distance of 1315.81 feet, to the SW Corner of the SE/4 of the SW/4 of Section 27; thence N 88°35'17" E, along the South Line of Section 27, a distance of 1319.87 feet, to the S/4 Corner of Section 27; thence N 88°36'26" E, along the South Line of Section 27, a distance of 2614.87 feet, to the SW Corner of Section 26; thence N 88°40'10" E, along the South Line of Section 26, a distance of 2642.17 feet, to the S/4 Corner of Section 26; thence N 01°12'18" W, along the N/S Quarter Section Line of Section 26, a distance of 2640.22 feet, to the Center of Section 26; thence N 88°36'57" E, along the E/W Quarter Section Line of Section 26, a distance of 915.43 feet, to the Center of CR 1643; thence, along CR 1643 all of the folowing: N 40°27'15" W a distance of 9.16 feet; thence N 30°00'33" W a distance of 68.77 feet; thence N 33°32'26" W a distance of 132.28 feet; thence N 25°44'28" W a distance of 61.48 feet; thence N 09°15'11" W a distance of 67.78 feet; thence N 02°24'31" W a distance of 70.60 feet; thence N 02°29'49" W a distance of 50.55 feet; thence N 02°43'10" W a distance of 52.47 feet; thence N 11°31'36" W a distance of 40.42 feet; thence N 24°57'07" W a distance of 80.74 feet; thence N 35°57'30" W a distance of 78.26 feet; thence N 38°41'05" W a distance of 231.48 feet; thence N 37°25'54" W a distance of 76.56 feet; thence N 18°40'12" W a distance of 66.46 feet; thence N 07°20'04" E a distance of 61.66 feet; thence N 04°36'42" E a distance of 211.55 feet; thence N 02°45'15" E a distance of 69.89 feet; thence N 00°45'36" E a distance of 15.25 feet; thence N 00°46'28" E a distance of 97.02 feet; thence N 00°26'20" E a distance of 171.21 feet; thence N 03°25'51" W a distance of 131.63 feet; thence N 05°01'36" W a distance of 80.20 feet; thence N 02°37'06" W a distance of 82.40 feet; thence N 08°38'41" W a distance of 42.62 feet; thence N 06°02'24" W a distance of 69.49 feet; thence N 03°49'07" W a distance of 159.62 feet; thence N 00°25'41" E a distance of 44.02 feet; thence N 10°42'25" E a distance of 29.15 feet; thence N 22°39'51" E a distance of 75.51 feet; thence N 22°47'51" E a distance of 136.12 feet; thence N 23°30'10" E a distance of 176.01 feet; thence N 25°00'19" E a distance of 69.04 feet, to the North Line of Section 26; thence S 88°37'50" W, along the North Line of Section 26, a distance of 28.73 feet, to the SE Corner of the W/2 of the SW/4 of the SE/4 of Section 23; thence N 01°28'01" W, along the East Line of the W/2 of the SW/4 of the SE/4 of Section 23, a distance of 1313.90 feet, to the South Line of the NW/4 of the SE/4 of Section 23; thence N 88°32'08" E, along the South Line of the NW/4 of the SE/4 of Section 23, a distance of 658.32 feet, to the SE Corner of the NW/4 of the SE/4 of Section 23; thence N 01°26'55" W, along the East Line of the NW/4 of the SE/4 of Section 23, a distance of 1314.99 feet, to the NE Corner of the NW/4 of the SE/4 of Section 23; thence N 01°25'55" W, along the East Line of the S/2 of the SW/4 of the NE/4 of Section 23, a distance of 660.14 feet, to the NE Corner of the S/2 of the SW/4 of the NE/4 of Section 23; thence S 88°25'39" W, along the North Line of the S/2 of the SW/4 of the NE/4, a distance of 1318.10 feet, to the SE Corner of the S/2 of the NE/4 of the SE/4 of the NW/4 of Section 23; thence N 01°29'08" W, along the N/S Quarter Section Line of Section 23, a distance of 329.91 feet, to the NE Corner of the S/2 of the NE/4 of the SE/4 of the NW/4 of Section 23; thence S 88°25'21" W, along the North Line of the S/2 of the NE/4 of the SE/4 of the NW/4 of Section 23, a distance of 660.59 feet, to the East Line of the W/2 of the E/2 of the NW/4 of Section 23; thence N 01°23'53" W, along the East Line of the W/2 of the E/2 of the NW/4 of Section 23, a distance of 1649.22 feet, to the NE Corner of the W/2 of the E/2 of the NW/4 of Section 23; thence S 88°23'31" W, along the North Line of Section 23, a distance of 1974.20 feet, to the POINT OF BEGINNING;

Less and Except the W/2 of the NW/4 of the SW/4 of said Section 23, containing 1426.06 acres, more or less.

LINE TABLE

LINE #	LENGTH	BEARING	LINE #	LENGTH	BEARING	LINE #	LENGTH	BEARING	LINE #	LENGTH	BEARING	LINE #	LENGTH	BEARING
L1	9.16'	N40°27'15"W	L8	52.47'	N02°43'10"W	L15	61.66'	N07°20'04"E	L22	80.20'	N05°01'36"W	L29	75.51'	N22°39'51"E
L2	68.77'	N30°00'33"W	L9	40.42'	N11°31'36"W	L16	211.55'	N04°36'42"E	L23	82.40'	N02°37'06"W	L30	136.12'	N22°47'51"E
L3	132.28'	N33°32'26"W	L10	80.74'	N24°57'07"W	L17	69.89'	N02°45'15"E	L24	42.62'	N08°38'41"W	L31	176.01'	N23°30'10"E
L4	61.48'	N25°44'28"W	L11	78.26'	N35°57'30"W	L18	15.25'	N00°45'36"E	L25	69.49'	N06°02'24"W	L32	69.04'	N25°00'19"E
L5	67.78'	N09°15'11"W	L12	231.48'	N38°41'05"W	L19	97.02'	N00°46'28"E	L26	159.62'	N03°49'07"W	L33	28.73'	S88°37'50"W
L6	70.60'	N02°24'31"W	L13	76.56'	N37°25'54"W	L20	171.21'	N00°26'20"E	L27	44.02'	N00°25'41"E			
L7	50.55'	N02°29'49"W	L14	66.46'	N18°40'12"W	L21	131.63'	N03°25'51"W	L28	29.15'	N10°42'25"E			

LINE #	LENGTH	BEARING	LINE #	LENGTH	BEARING	LINE #	LENGTH	BEARING	LINE #	LENGTH	BEARING	LINE #	LENGTH	BEARING
L33	162.81'	N14°00'19"E	L54	72.42'	S61°14'11"E	L74	105.58'	N6°51'25"E	L94	96.03'	N56°23'58"E	L114	65.73'	N68°09'03"E
L34	61.37'	N32°48'31"E	L55	51.57'	S58°09'54"E	L75	127.60'	N8°20'20"E	L95	107.03'	N50°38'02"E	L115	57.21'	N79°27'33"E
L35	103.75'	N51°13'31"E	L56	38.19'	S44°26'57"E	L76	15.99'	N22°36'53"E	L96	110.31'	N74°51'53"E	L116	44.93'	S89°38'28"E
L36	60.26'	N79°45'52"E	L57	24.46'	S39°41'51"E	L77	39.21'	N45°39'25"E	L97	180.02'	S86°41'25"E	L117	18.98'	N85°39'12"E
L37	74.25'	N70°23'55"E	L58	24.77'	S71°00'17"E	L78	128.50'	N50°12'17"E	L98	96.89'	S71°47'52"E	L118	48.33'	N58°17'26"E
L38	40.27'	N41°05'43"E	L59	203.27'	N6°24'02"E	L79	151.65'	N62°07'15"E	L99	115.55'	S66°04'27"E	L119	164.80'	N35°07'24"E
L39	88.13'	N59°31'59"E	L60	122.86'	N4°18'18"E	L80	123.59'	N49°23'21"E	L100	68.32'	S88°46'03"E	L120	73.03'	N30°37'19"E
L40	131.06'	N73°56'03"E	L61	72.96'	N8°24'49"W	L81	137.55'	N35°50'25"E	L101	148.92'	N89°55'20"E	L121	75.07'	N37°16'40"E
L41	185.91'	N71°19'19"E	L62	73.23'	N24°00'56"W	L82	78.40'	N54°25'45"E	L102	118.15'	S69°14'46"E	L122	77.46'	N47°44'25"E
L42	18.63'	N68°52'53"E	L63	129.65'	N47°30'27"W	L83	87.87'	N75°40'46"E	L103	78.80'	S57°11'51"E	L123	126.34'	N56°41'13"E
L44	48.44'	S48°43'35"E	L64	292.70'	N45°09'35"W	L84	42.57'	N54°15'31"E	L104	50.75'	S53°24'56"E	L124	66.95'	N58°08'40"E
L45	53.17'	S59°46'16"E	L65	66.45'	N43°07'58"W	L85	124.74'	N33°21'44"E	L105	53.98'	S71°40'05"E	L125	251.15'	N58°57'02"E
L46	56.78'	S69°52'40"E	L66	98.63'	N61°41'11"W	L86	266.84'	N41°17'02"E	L106	96.88'	S77°46'26"E	L126	42.64'	N56°00'18"E
L47	53.18'	S31°42'49"E	L67	73.96'	N84°03'47"W	L87	218.16'	N32°19'43"E	L107	52.10'	N78°41'13"E	L127	64.75'	N52°29'28"E
L48	98.39'	S59°21'56"E	L68	116.37'	N84°50'56"W	L88	72.56'	N26°29'33"E	L108	73.54'	N68°29'13"E	L128	143.81'	N44°14'14"E
L49	164.76'	S53°49'44"E	L69	67.44'	N73°44'24"W	L89	452.25'	N46°59'44"E	L109	52.71'	N40°19'38"E	L129	45.27'	N64°54'34"E
L50	40.97'	S58°37'43"E	L70	64.03'	N29°28'14"W	L90	240.21'	N53°48'08"E	L110	113.29'	N28°10'32"E	L130	105.30'	N76°38'36"E
L51	108.63'	S55°14'04"E	L71	53.35'	N2°31'02"W	L91	162.22'	N50°42'28"E	L111	128.07'	N46°15'49"E	L131	42.58'	N66°16'16"E
L52	63.97'	S37°15'43"E	L72	184.48'	N3°13'33"E	L92	52.30'	N87°48'09"E	L112	88.49'	N82°07'55"E	L132	75.70'	N41°32'06"E
L53	76.89'	S52°49'34"E	L73	123.13'	N11°12'54"E	L93	87.14'	N85°35'26"E	L113	67.57'	N73°31'28"E	L133	181.94'	N34°40'40"E

LINE #	LENGTH	BEARING	LINE #	LENGTH	BEARING	LINE #	LENGTH	BEARING	LINE #	LENGTH	BEARING	LINE #	LENGTH	BEARING
L134	91.82'	N51°12'48"E	L154	14.57'	S51°08'44"E	L174	182.71'	S62°23'57"W	L194	258.57'	S27°28'39"E	L214	279.23'	S2°38'50"E
L135	102.35'	N75°31'25"E	L155	90.56'	S65°24'19"E	L175	93.76'	S55°14'46"W	L195	57.60'	S40°02'33"E	L215	197.92'	S3°37'44"W
L136	480.54'	N75°49'56"E	L156	72.45'	S80°17'36"E	L176	37.94'	S24°48'10"W	L196	190.03'	S55°24'55"E	L216	81.16'	S10°30'19"E
L137	83.90'	N59°23'17"E	L157	28.26'	S67°22'04"E	L177	56.74'	S13°30'27"W	L197	52.49'	S46°44'24"E	L217	239.32'	S3°34'18"E
L138	53.39'	N63°18'03"E	L158	141.35'	S56°50'43"E	L178	62.33'	S19°23'48"W	L198	63.82'	S55°23'48"E	L218	189.74'	S6°41'57"E
L139	167.59'	N65°32'57"E	L159	69.43'	S67°34'10"E	L179	111.00'	S43°44'58"W	L199	83.60'	S40°50'20"E	L219	41.07'	S2°41'01"W
L140	226.35'	N56°18'35"E	L160	51.93'	S88°14'17"E	L180	90.23'	S39°56'45"W	L200	60.65'	S27°27'34"E	L220	245.10'	S1°01'22"W
L141	123.54'	N61°36'55"E	L161	54.16'	N82°17'14"E	L181	154.25'	S13°05'05"W	L201	111.75'	S16°54'22"E	L221	103.98'	S20°59'25"W
L142	96.80'	N84°07'09"E	L162	54.17'	S74°11'04"E	L182	106.73'	S1°17'54"E	L202	116.83'	S11°15'56"E	L222	125.04'	S28°14'01"W
L143	118.68'	N64°45'42"E	L163	41.63'	S62°36'14"E	L183	90.55'	S42°08'01"W	L203	105.38'	S21°00'29"E	L223	71.50'	S18°31'09"W
L144	62.79'	N38°34'24"E	L164	53.98'	S50°35'44"E	L184	87.26'	S44°18'08"W	L204	116.42'	S43°01'53"E	L224	76.76'	S33°56'15"W
L145	273.95'	N29°12'24"E	L165	192.06'	S71°18'52"E	L185	140.08'	S34°27'40"W	L205	102.85'	S61°27'22"E	L225	86.33'	S46°35'38"W
L146	134.68'	N33°23'08"E	L166	87.63'	N62°19'04"E	L186	119.91'	S29°08'17"W	L206	109.06'	S65°11'07"E	L226	101.77'	S54°58'29"W
L147	137.21'	N47°32'44"E	L167	61.15'	N31°32'37"E	L187	91.74'	S25°50'32"W	L207	174.84'	S60°27'20"E	L227	219.86'	S57°30'56"W
L148	206.45'	N51°13'25"E	L168	79.62'	N77°15'14"E	L188	157.21'	S28°57'35"W	L208	71.01'	S46°00'06"E	L228	156.78'	S59°28'23"W
L149	44.95'	N64°22'27"E	L169	87.09'	N76°22'56"E	L189	32.77'	S8°26'20"E	L209	100.40'	S39°24'10"E	L229	63.57'	S71°16'29"W
L150	5.30'	S41°42'16"W	L170	84.98'	S56°45'06"E	L190	48.76'	S27°21'29"E	L210	51.47'	S24°23'06"E	L230	26.97'	N31°52'59"W
L151	25.95'	S12°13'07"W	L171	108.25'	N85°25'36"E	L191	346.84'	S17°36'14"E	L211	213.44'	S31°52'41"E	L231	172.88'	N34°18'35"W
L152	64.44'	S17°20'32"W	L172	54.71'	S47°21'40"W	L192	54.61'	S17°15'36"E	L212	38.65'	S34°00'44"E	L232	97.01'	N26°43'58"W
L153	54.03'	S2°52'52"E	L173	181.11'	S37°08'41"W	L193	143.15'	S25°33'30"E	L213	298.09'	S0°08'36"E	L233	110.30'	N41°17'48"W

LINE #	LENGTH	BEARING	LINE #	LENGTH	BEARING	LINE #	LENGTH	BEARING	LINE #	LENGTH	BEARING	LINE #	LENGTH	BEARING
L234	284.18'	N29°18'41"W	L254	119.11'	S85°48'03"E	L274	106.78'	S36°57'43"E	L294	175.08'	S41°41'58"E	L314	48.20'	N7°38'26"W
L235	99.85'	N50°07'51"W	L255	32.07'	N64°03'02"E	L275	68.48'	S52°40'57"E	L295	352.71'	S43°53'00"E	L315	114.34'	S1°44'25"W
L236	66.50'	N22°11'02"W	L256	83.77'	N57°59'14"E	L276	54.65'	S61°00'45"E	L296	52.26'	N58°48'49"W	L316	76.75'	S13°11'21"E
L237	57.08'	N12°04'58"W	L257	54.94'	N86°18'30"E	L277	32.62'	S46°18'06"E	L297	71.82'	N59°01'33"W	L317	106.05'	S25°26'33"W
L238	67.01'	N34°43'40"W	L258	97.79'	S59°06'40"E	L278	130.37'	S38°47'23"E	L298	115.45'	N55°11'47"W	L318	84.54'	S4°37'53"W
L239	89.66'	N31°32'48"W	L259	74.81'	S39°23'53"E	L279	119.28'	S44°48'46"E	L299	26.01'	N84°02'37"W	L319	46.11'	S11°54'47"E
L240	144.80'	N32°41'03"W	L260	101.88'	S53°33'43"E	L280	279.48'	S41°59'51"E	L300	186.91'	S89°20'59"W	L320	72.87'	S41°21'47"E
L241	48.82'	N47°41'13"W	L261	60.33'	S37°42'43"E	L281	111.11'	S42°10'06"E	L301	52.16'	N71°49'01"W	L321	37.20'	S23°13'42"E
L242	60.10'	N9°13'31"W	L262	29.29'	S20°51'43"E	L282	75.66'	S50°54'32"E	L302	53.57'	N89°06'40"W	L322	58.22'	S9°20'42"E
L243	66.25'	N23°51'16"W	L263	120.20'	S11°44'45"E	L283	161.21'	S44°33'44"E	L303	41.12'	S85°59'36"W	L323	39.36'	S0°44'31"E
L244	41.78'	N6°45'26"W	L264	150.30'	S3°12'35"W	L284	45.09'	S38°43'27"E	L304	113.98'	N85°50'45"W	L324	58.38'	S12°38'08"E
L245	55.43'	N51°34'12"W	L265	110.37'	S6°15'26"E	L285	62.39'	S23°41'43"E	L305	77.86'	N88°12'52"W	L325	89.72'	S7°31'29"E
L246	70.59'	N56°37'21"W	L266	30.29'	S18°39'37"E	L286	45.28'	S46°10'31"E	L306	38.72'	N79°32'55"W	L326	82.54'	S20°12'42"E
L247	217.03'	N23°46'39"W	L267	113.76'	S36°46'27"E	L287	108.75'	S40°31'57"E	L307	93.25'	N74°47'18"W	L327	159.17'	S4°50'10"E
L248	74.17'	N47°19'40"W	L268	60.08'	S47°23'19"E	L288	94.74'	S31°58'04"E	L308	40.79'	N79°56'29"W			
L249	197.55'	N30°32'36"W	L269	93.21'	S58°22'35"E	L289	56.87'	S62°13'29"E	L309	61.75'	N54°47'26"W			
L250	336.83'	N32°37'28"W	L270	107.31'	S41°36'13"E	L290	39.13'	S42°14'23"E	L310	21.63'	N64°37'34"W			
L251	75.53'	N15°48'08"W	L271	93.02'	S29°33'42"E	L291	97.61'	S50°39'11"E	L311	166.88'	N77°54'48"W			
L252	102.88'	S54°56'08"E	L272	52.78'	S53°40'32"E	L292	48.85'	S47°58'34"E	L312	101.35'	N57°12'10"W			
L253	42.32'	S72°06'02"E	L273	64.59'	S37°50'13"E	L293	121.62'	S56°05'54"E	L313	40.27'	N29°30'12"W			

POINT TABLE

POINT	NORTHING	EASTING	POINT	NORTHING	EASTING	POINT	NORTHING	EASTING	POINT	NORTHING	EASTING	POINT	NORTHING	EASTING	POINT	NORTHING	EASTING	POINT	NORTHING	EASTING
165	477167.81	2660923.33	762	476078.38	2656478.95	892	473011.66	2657434.49	1018	477183.53	2661581.04	1142	476858.28	2657763.33	1286	473029.43	2653766.82	1302	472537.20	2658746.78
166	477105.92	2658270.86	767	476087.55	2657045.55	901	472358.36	2658125.78	1019	478497.00	2661547.40	1258	473710.17	2658758.03	1287	473549.48	2655049.85	1303	473360.92	2658096.26
168	471826.80	2658392.93	778	476111.21	2657833.28	910	474625.33	2654858.19	1044	477512.94	2660144.91	1265	473283.17	2659004.00	1288	474910.31	2656193.59	1304	473314.78	2660312.56
169	471888.15	2661034.38	797	477269.49	2659436.11	921	474312.50	2655311.95	1057	476531.14	2660255.34	1271	472716.03	2659367.78	1289	475495.17	2656616.85	1305	473331.49	2661004.02
176	476692.42	2661422.80	802	477606.29	2660345.17	925	474182.79	2655624.67	1060	476836.25	2658912.93	1274	472463.69	2659523.11	1290	474762.29	2656790.41	1306	472755.86	2661016.13
182	476128.32	2661465.81	807	477900.19	2660884.99	927	474275.61	2655734.26	1069	476136.40	2659589.04	1275	477504.52	2661572.82	1291	475460.03	2657980.06	1307	474549.90	2661894.02
187	475503.02	2661434.75	828	476490.16	2658432.51	931	474275.72	2656075.53	1075	475734.85	2659908.94	1276	477653.63	2661313.61	1292	474707.25	2657354.82	1309	477184.22	2661609.75
193	475022.41	2661735.34	840	474524.39	2658254.49	1007	476997.29	2654326.44	1081	475386.23	2660314.75	1277	476333.77	2659922.19	1293	474055.14	2657548.01			
714	477038.23	2655642.59	843	474247.86	2657790.44	1008	475679.40	2654359.70	1083	475167.50	2658483.55	1278	475765.40	2659076.04	1294	475372.76	2659085.45			
716	474444.77	2654597.36	860	475933.98	2657626.18	1009	475641.82	2653042.68	1092	474980.12	2659094.87	1279	477130.87	2659340.20	1295	474983.28	2660662.54			
717	474452.83	2654573.95	862	475752.55	2657476.57	1010	474327.30	2653075.11	1098	474498.86	2659179.98	1280	477082.94	2657378.56	1296	473643.39	2656094.36			
724	472895.13	2655257.82	869	475316.70	2657053.06	1011	473012.74	2653107.49	1102	474237.95	2659442.92	1281	477057.89	2656405.93	1297	473104.30	2655697.51			
727	473291.81	2655279.03	871	475059.75	2657020.56	1012	473046.12	2654426.16	1105	474074.76	2659570.96	1282	475113.93	2655372.63	1298	472916.79	2656116.00			
736	473840.67	2654528.12	878	474457.38	2656649.92	1013	471730.72	2654459.36	1113	474174.68	2653941.94	1283	474761.53	2654992.28	1299	471772.27	2656150.08			
756	475463.48	2655609.70	881	474031.33	2656793.43	1014	471763.24	2655778.83	1129	475012.49	2653818.78	1284	475345.95	2654089.24	1300	471820.63	2658138.95			
757	475771.94	2655940.43	884	473628.69	2657011.55	1015	474527.79	2660978.86	1130	476671.38	2658640.89	1285	474152.28	2653079.40	1301	471853.38	2659537.28			

NOTE: THIS SURVEY WAS PERFORMED WITHOUT THE BENEFIT OF A TITLE COMMITMENT AND MAY CONTAIN EASMENTS OR RIGHTS OF WAY NOT SHOWN

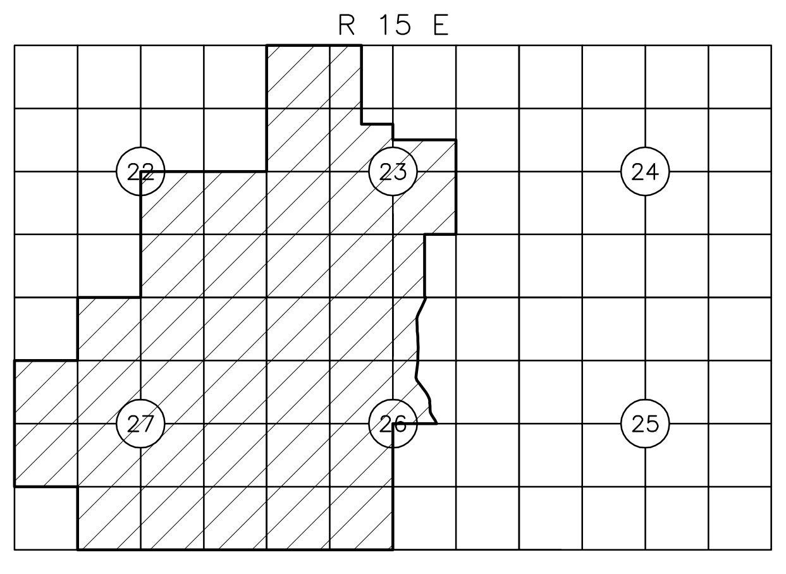

LOCATION MAP

BEARING BASIS:
OK STATE PLANE COORDINATES

LEGEND
- ● SET 1/2" IP W/CAP
- ⊕ FOUND STONE
- ■ FOUND IRON PIN W/ CAP (1345)
- ▼ FOUND 80d NAIL

SCALE
0' 300' 600' 1200'

CERTIFICATE OF SURVEY

T.D. CHAPPELL 1673

I hereby certify that on MAY 6, 2014, that a survey was made under my supervision of the property described above and that the above plat is a true and correct representation of said survey. I also certify that this plat meets the Oklahoma Minimum Standards for the practice of Land Surveying as adopted by the Oklahoma State Board of Registration for Professional Engineers and Land Surveyors.

T.D. Chappell, Oklahoma Liscensed Professional Land Surveyor No. 1673

SURV. BY:	TC
DRAWN BY:	TC
APPROVED BY:	TC

CHAPPELL LAND SURVEYING, PC
P.O. Box 863, Hugo, OK 74743 (580) 326–6688
Certificate of Authorization No. 5072, Exp. June 30, 2014

SCALE:	1" = 600'
DATE:	5/12/14
SURVEY #:	S021–14
SHEET	1 OF 1